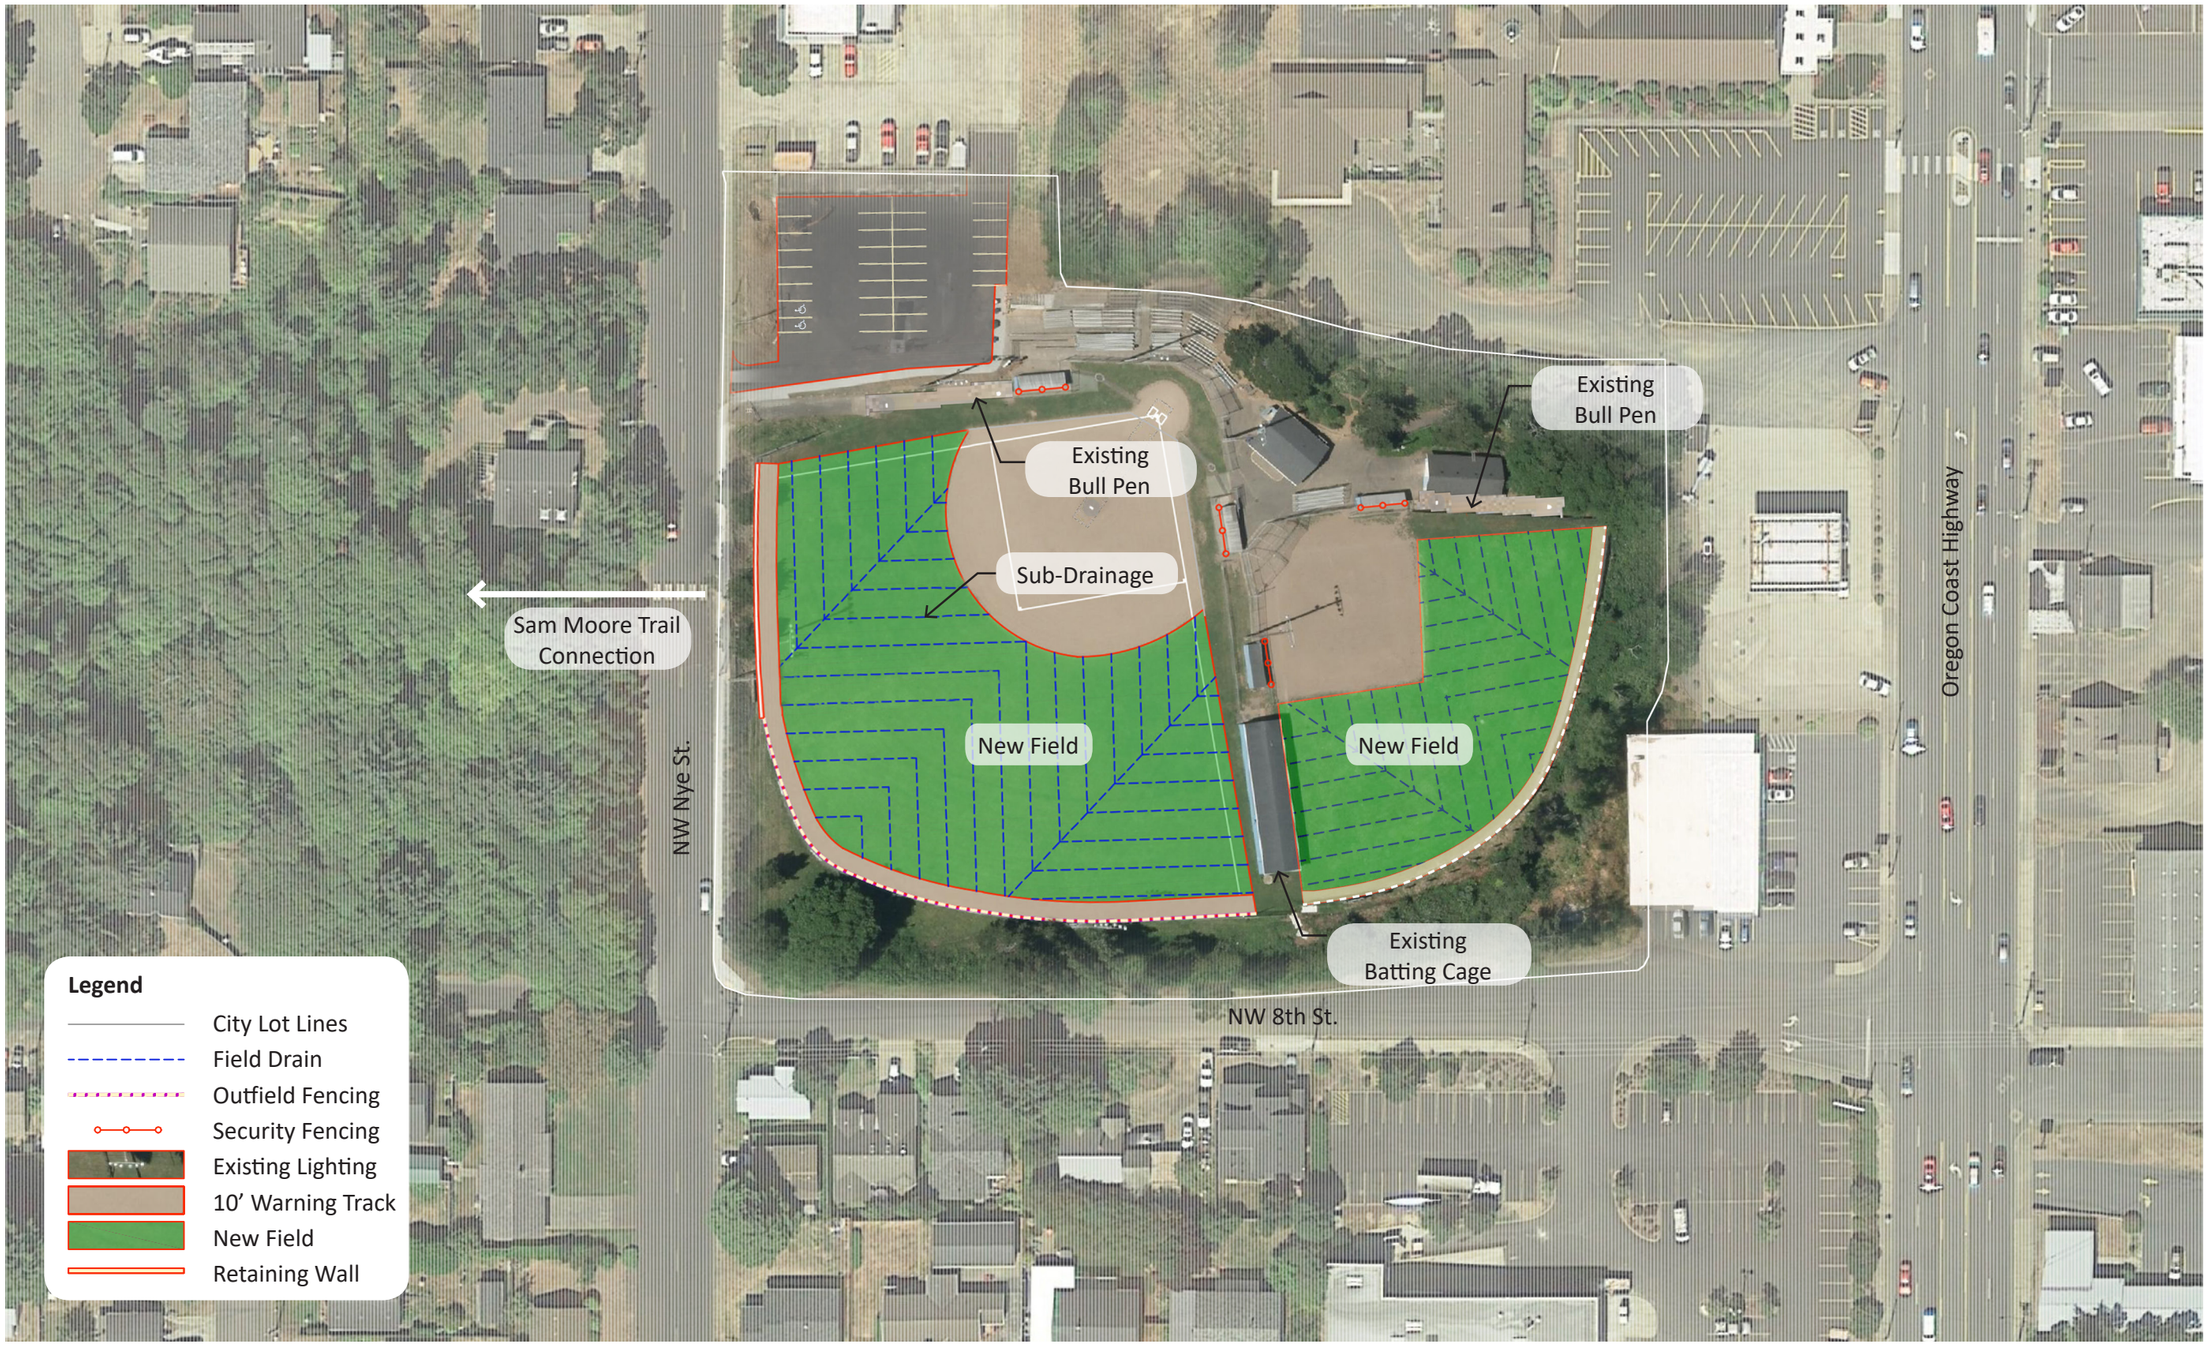

City of Newport: Park System Master Plan - **Betty Wheeler Memorial Park**

NORTH

Scale: 1" = 80'

0' 40' 80' 160'